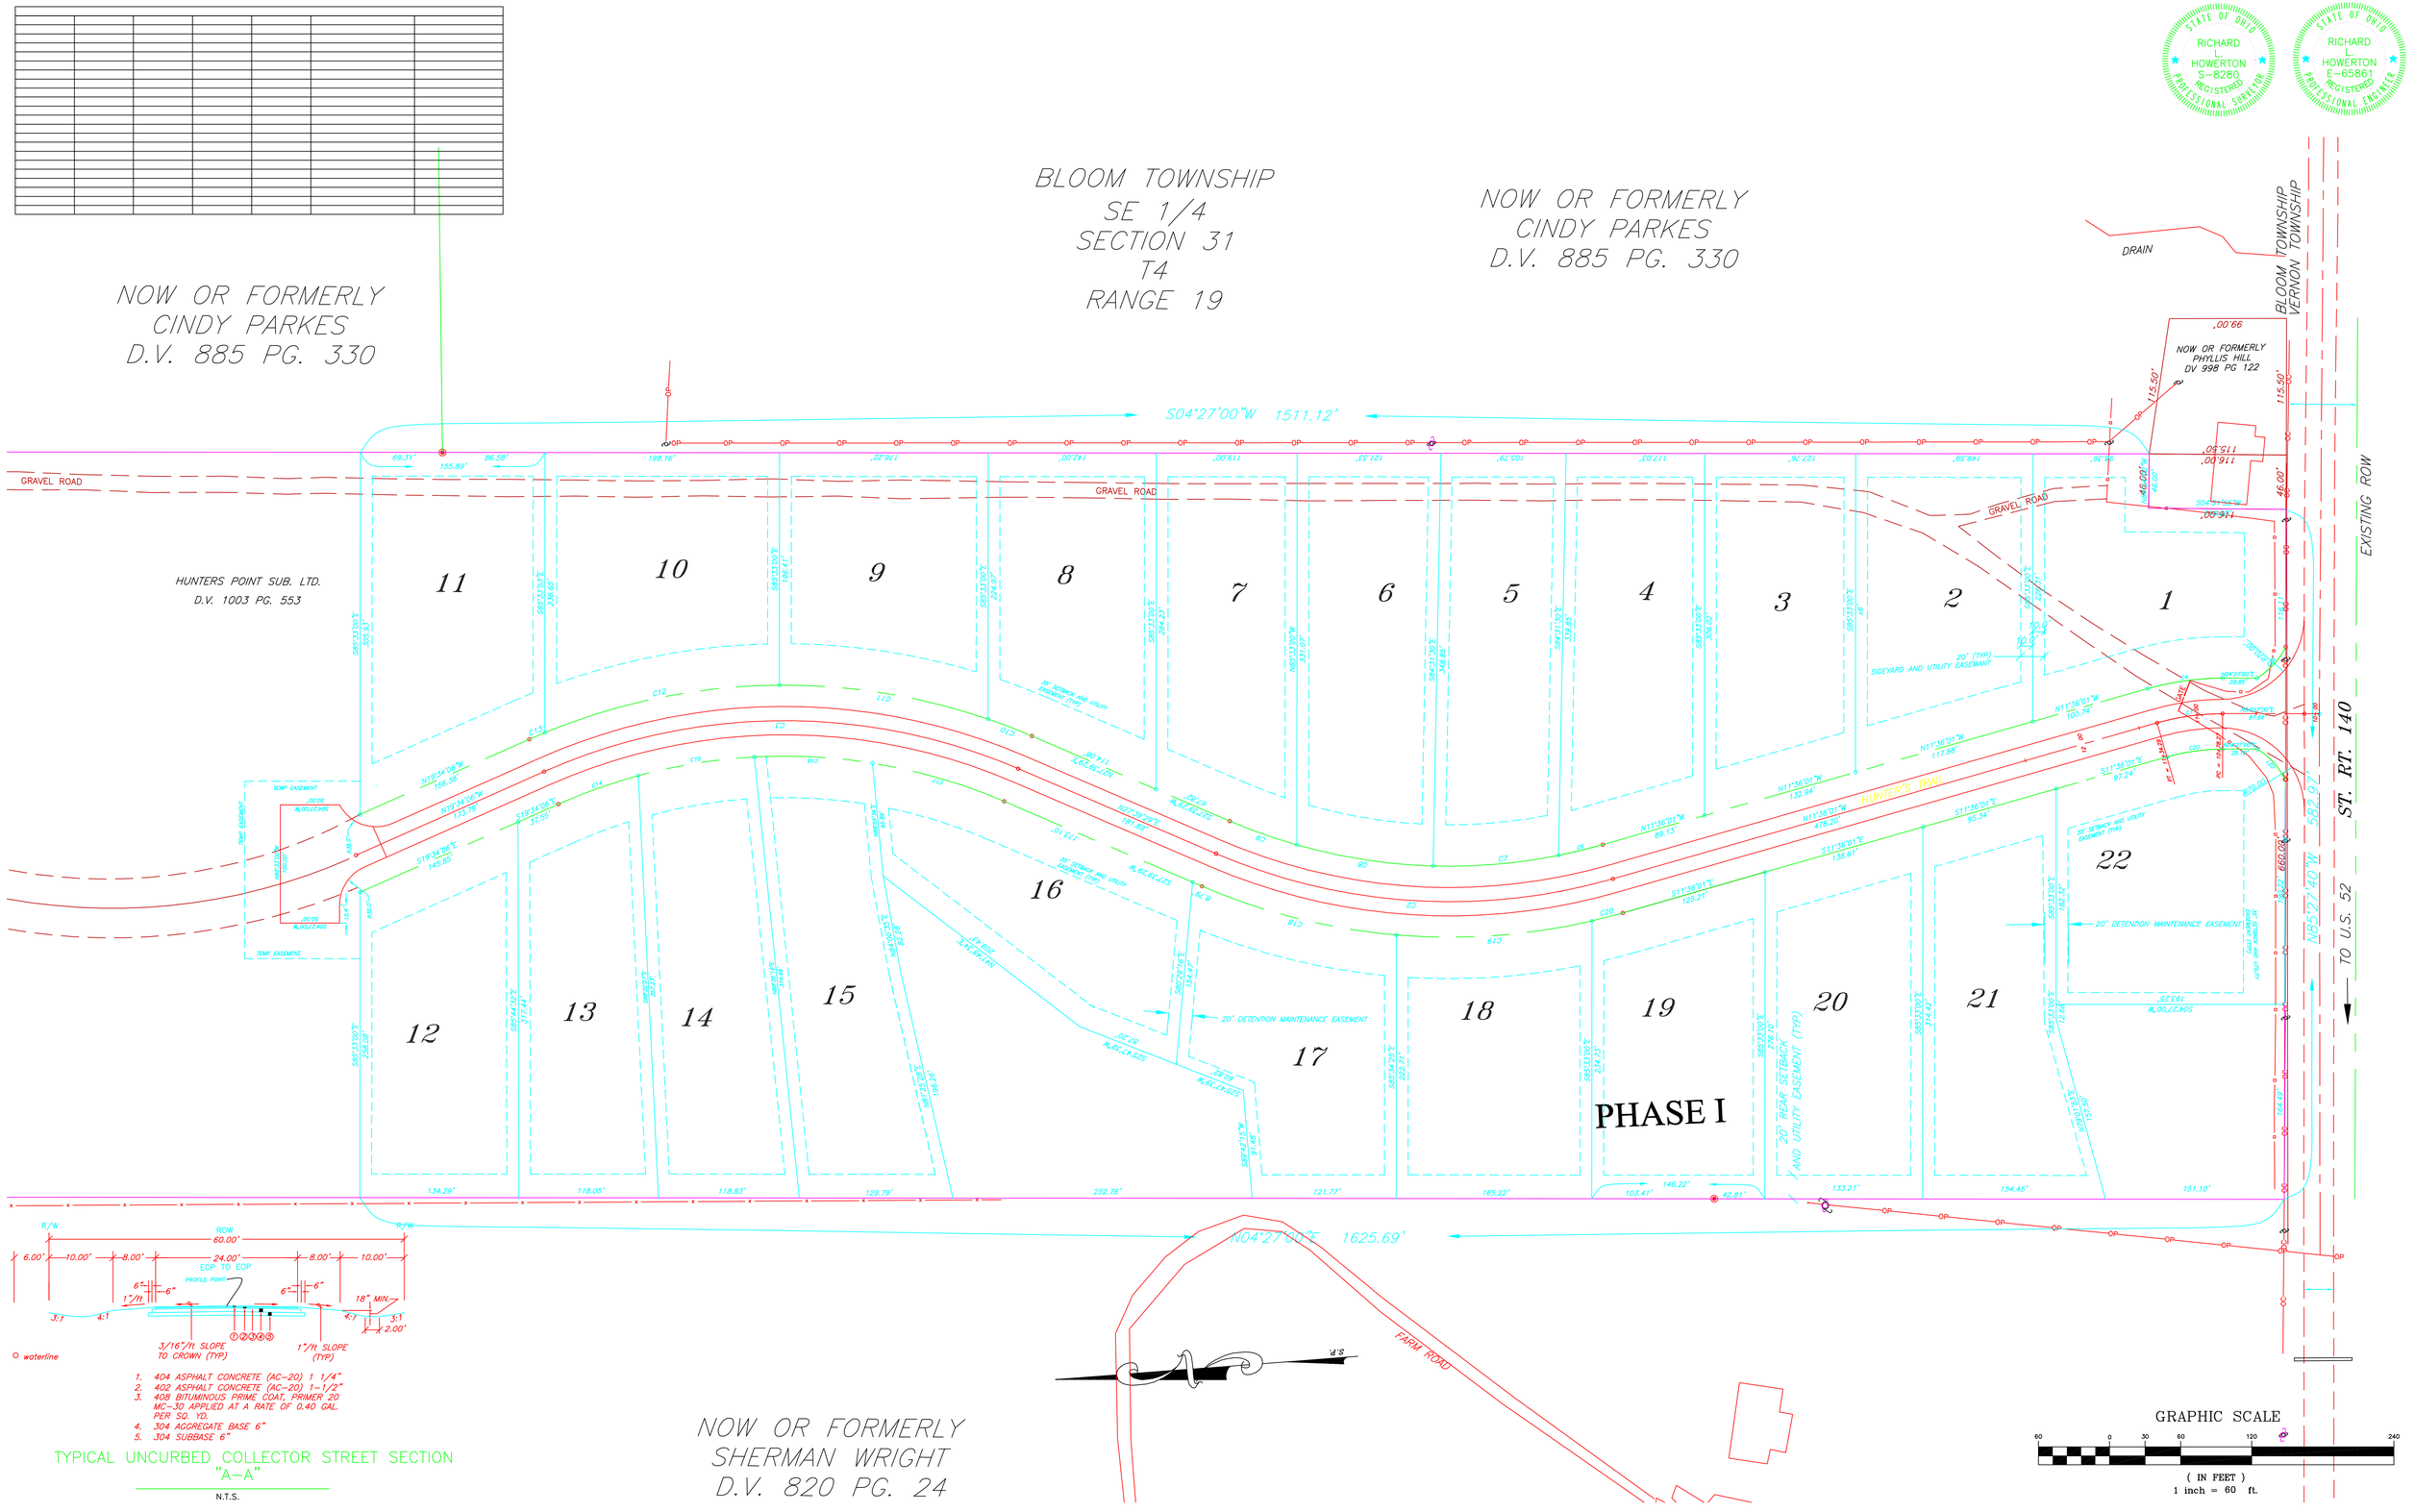


| DATE | BY | REVISIONS | CHECKED: RLH | SCALE: 1" = 60' | 404-A MAIN STREET GREENUP, KENTUCKY (606) 473-5684 | HOWERTON ENGINEERING & SURVEYING PLLC | HUNTER'S POINT SUBDIVISION ALAN RUNYON BLOOM TOWNSHIP, SCIOTO COUNTY, OHIO | SITE PLAN | SHEET NO: 2 |
|---|---|---|---|---|---|---|---|---|---|
| | | | APPROVED: RLH | DATE: AUGUST 2005 | 16747-B U.S. 52 WEST PORTSMOUTH, OHIO (740) 858-1440 | | | | OF: 11 |

S:\1151-2005\1951001\Acad\1950012\Civil\3dsitepnts.dwg, 6/29/2006 8:37:34 AM, AcroPlot